JOB	
	PROPOSED DEVELOPMENT
SITE	37 PARK LANE KIDDERMINSTER WORC`S
CLIENT	GEMINI PROPERTY
DATE: DEC 06	SCALE: 1:50 / DRWG NO: 1943-03

CENTRAL BUILDING DESIGN
Tel/Fax: 01562 743782

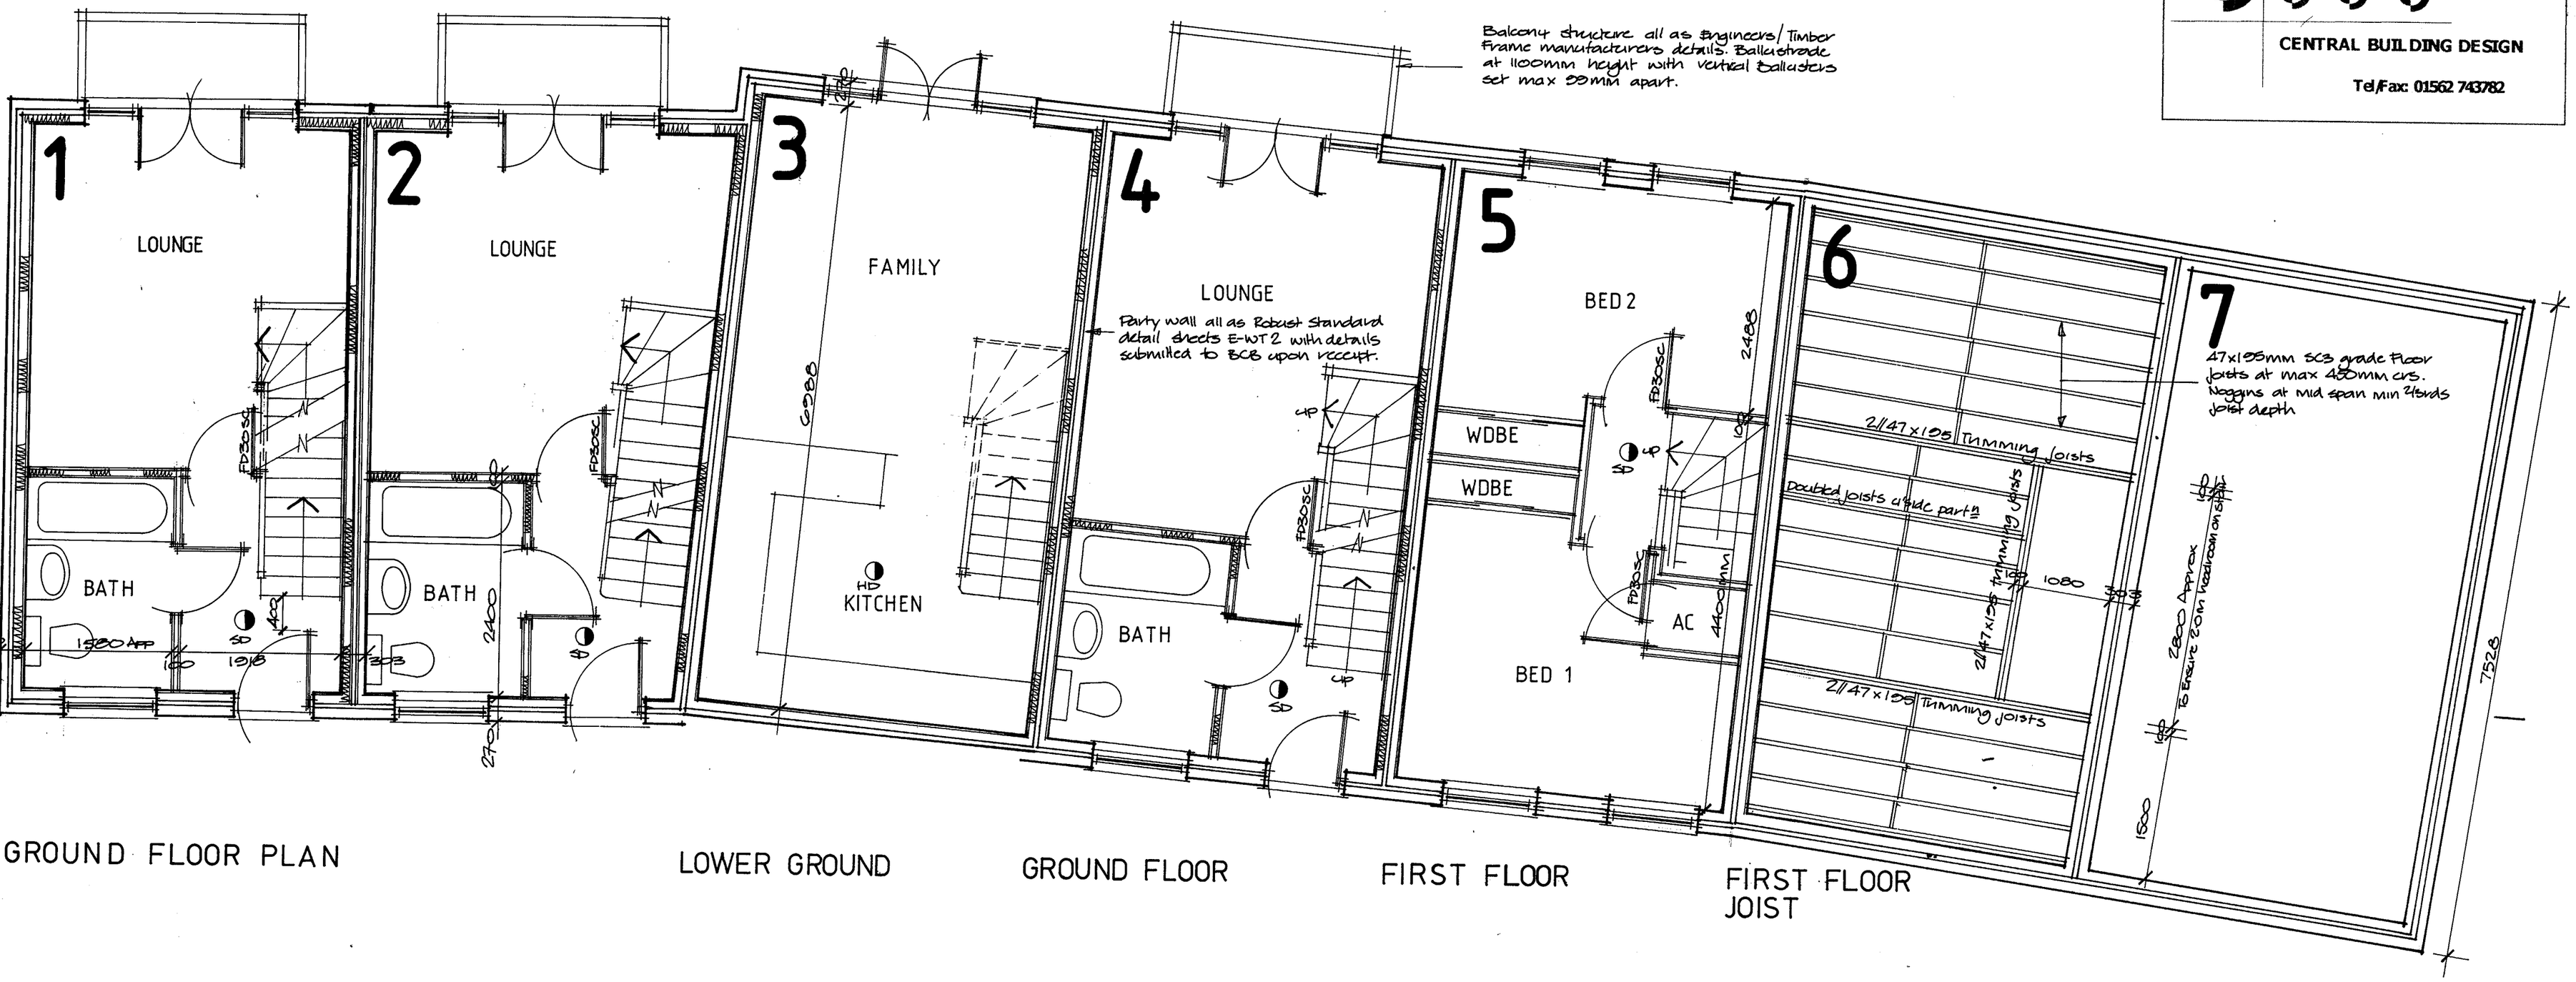

GROUND FLOOR PLAN

LOWER GROUND

GROUND FLOOR

FIRST FLOOR

FIRST FLOOR JOIST